Layout – Sit Meet and Eat Space

Main St, Upwey

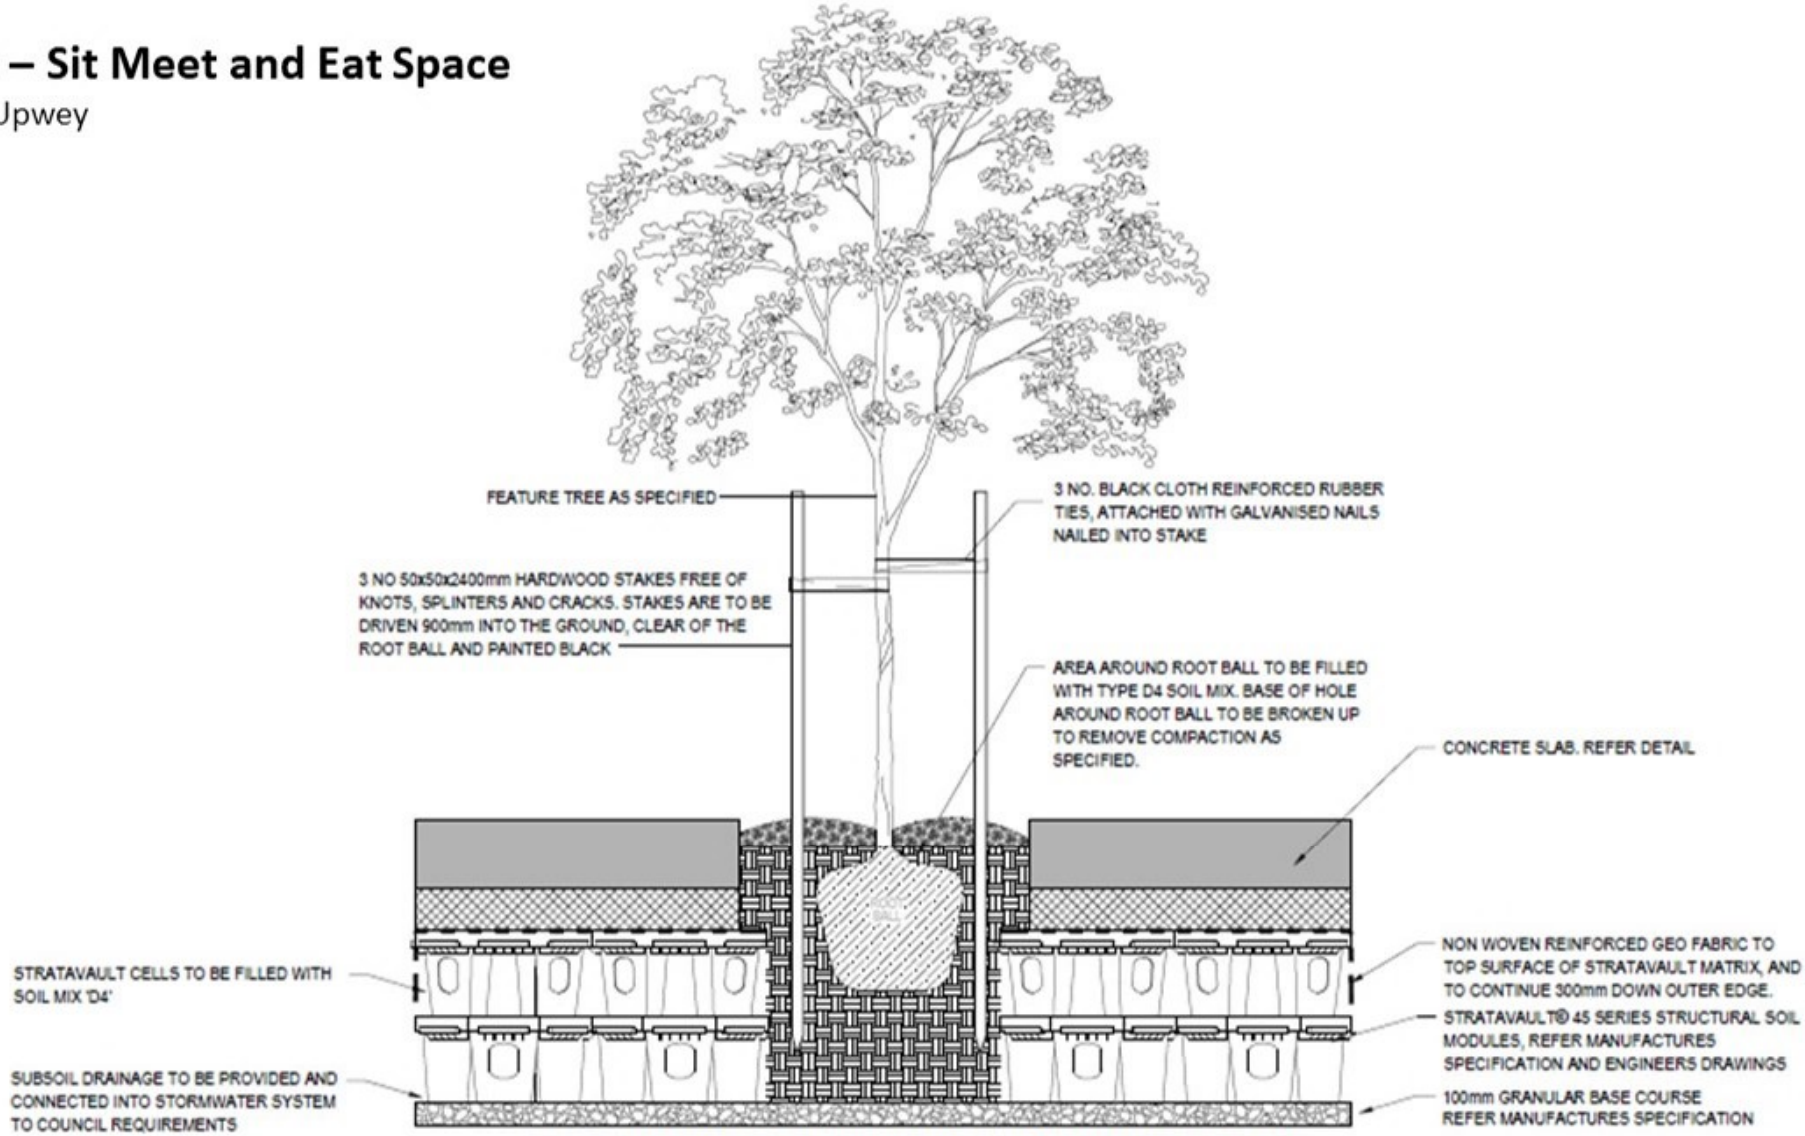

TREE IN STRATAVAULT UNDER KERB AND ROAD PAVEMENT

NOT TO SCALE